Centennial Park Improvements, Basketball Court / Outdoor Rink, Layout Plan

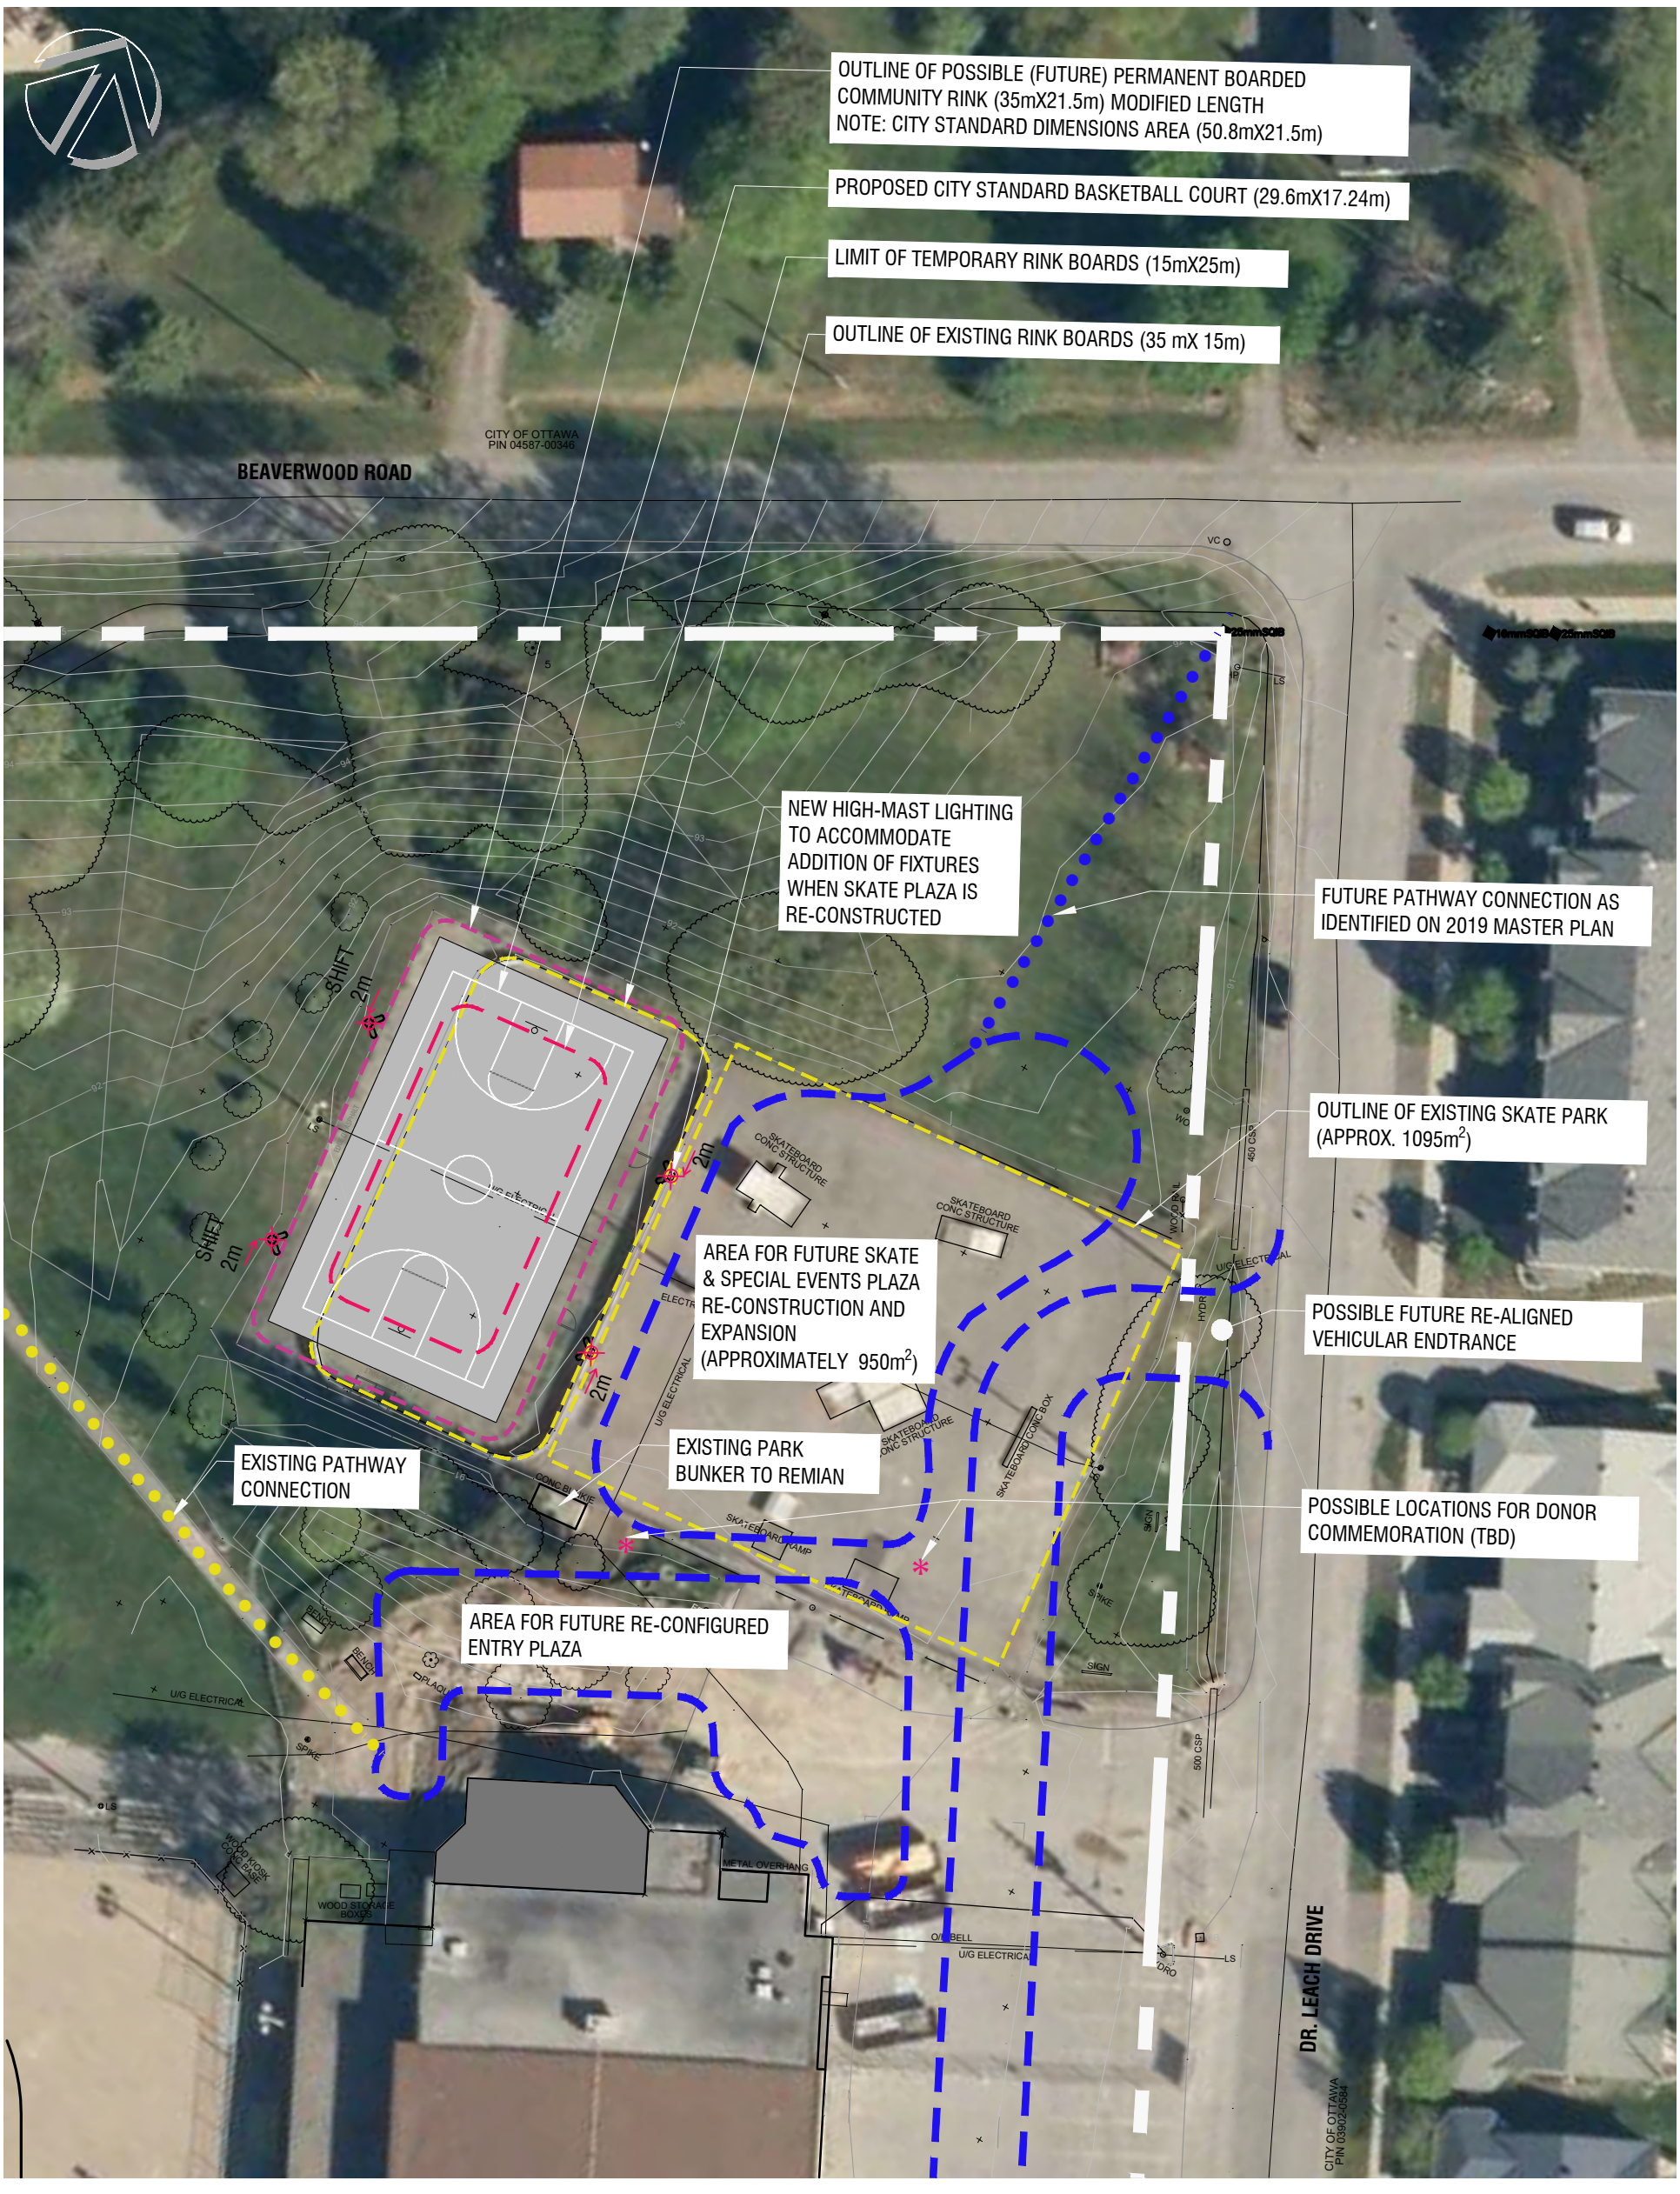

JANUARY 14, 2020

EXISTING AREAS IDENTIFIED

EXISTING PATHWAYS

AREA FOR FUTURE TO BE RE-CONFIGURED

FUTURE PATHWAYS

POSSIBLE RINK BOARD LAYOUT

SCALE 1:500

0 5 10 20 50 metres

DO NOT SCALE DRAWING